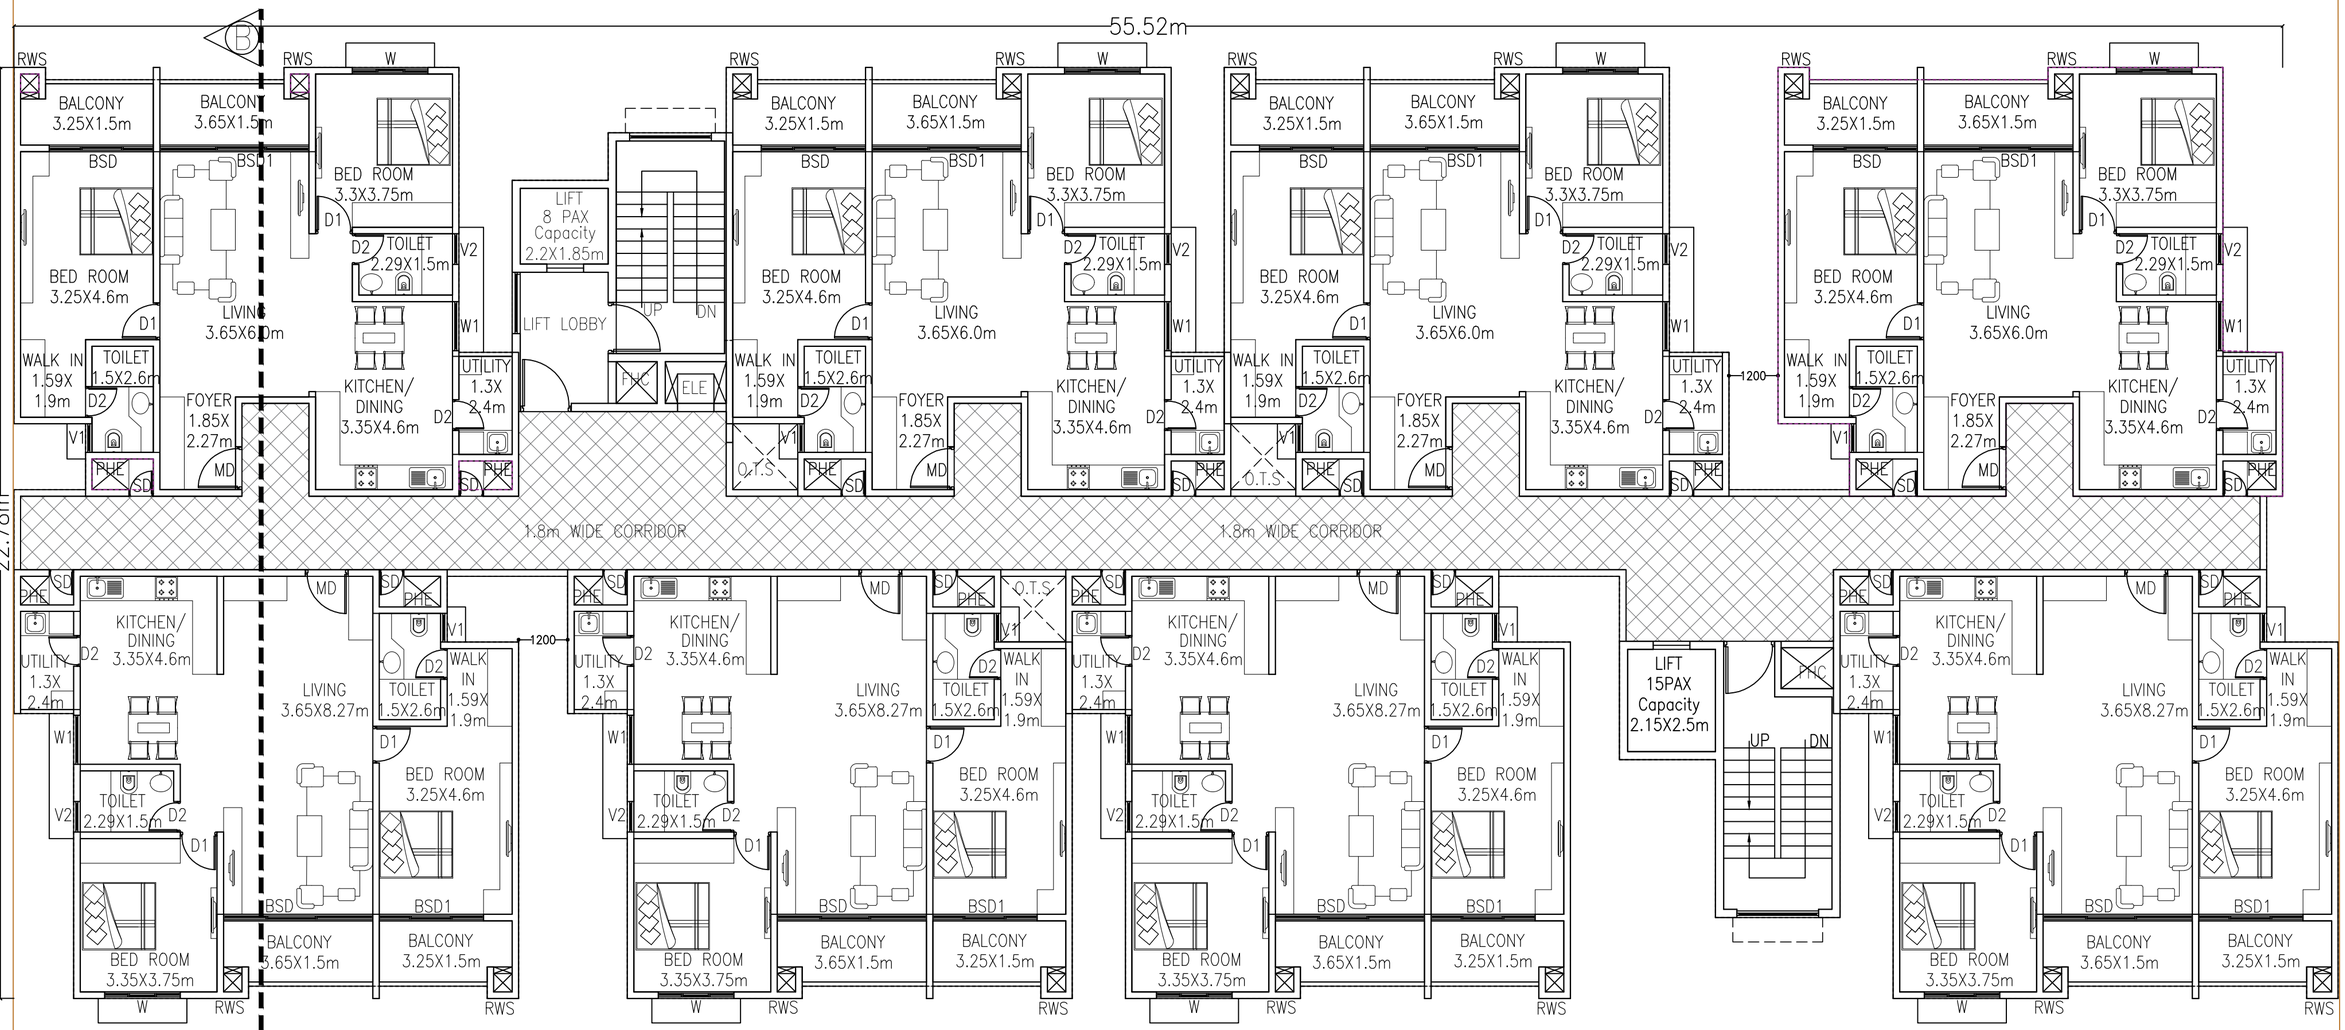

TYPICAL GROUND & 1st TO 6th FLOOR PLAN

BLOCK– B

NOTE : FURNITURE'S ARE INDICATIVE ONLY, NOT IN SCOPE.

SCHEDULE OF OPENINGS :		
TYPE	DESCRIPTION	SIZES
MD	Main Door	1.05m X 2.1m
D1	Bed Room Door	0.9m X 2.1m
D2	Toilet Door	0.75m X 2.1m
SD	Shaft Door	0.6m X 1.8m
BSD (D/W)	Balcony Sliding door	2.55m X 2.4m
BSD1 (D/W)	Balcony Sliding door	3.6m X 2.4m
W	Window	1.85m X 1.5m
W1	Window	1.2m X 1.5m
W2	Window	2.5m X 1.5m
V1	Ventilators	0.70m X 0.9m
V2	Ventilators	0.75m X 0.9m

NOTE : FOR DETAILED SPECIFICATIONS REFER TENDER DOCUMENT

FOR TENDER PURPOSE

AUTHORIZED CLIENT:

BANGALORE DEVELOPMENT AUTHORITY
OFFICE OF THE EXECUTIVE ENGINEER
T.CHOWDAIAH ROAD, KUMARAPARK WEST,
BENGALURU – 560020

PROJECT TITLE:

PROPOSED CONSTRUCTION OF 2 BHK HOUSING PROJECT AT KENCHANAPURA , SY NO 73, PART–B KENCHANAPURA BANGALORE

DRAWING TITLE:

BLOCK–B
TYPICAL GROUND & 1st TO 6th FLOOR PLAN

SCALE–1:150	SIZE–A3	DATE: 15/04/2025
DRAWING NUMBER		REV
A–08		T0